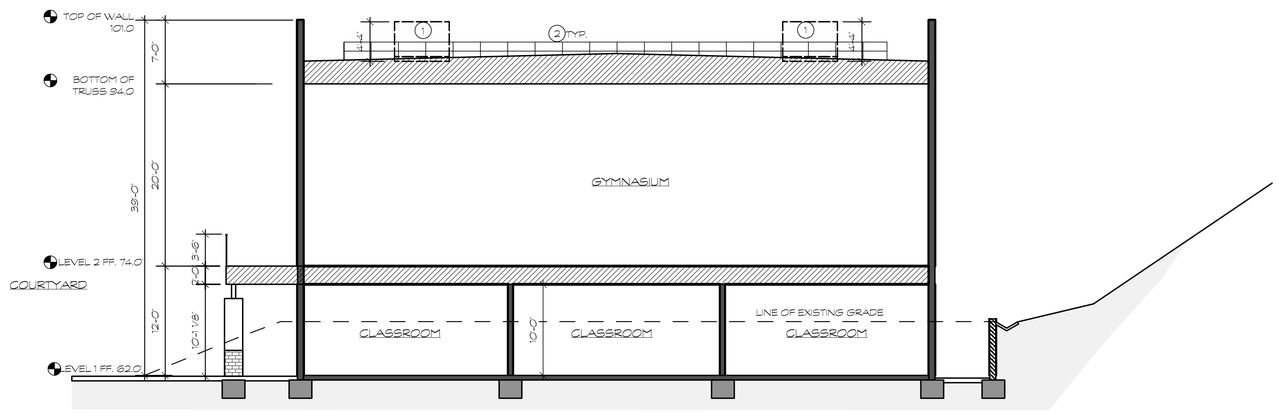

2 SECTION
SCALE 1/8"=1'

SECTION NOTES:

1. (N) FAU UNIT BEYOND REFER TO ROOF PLAN SHEET A-3.0
2. (N) SOLAR PANELS REFER TO ROOF PLAN SHEET A-3.0

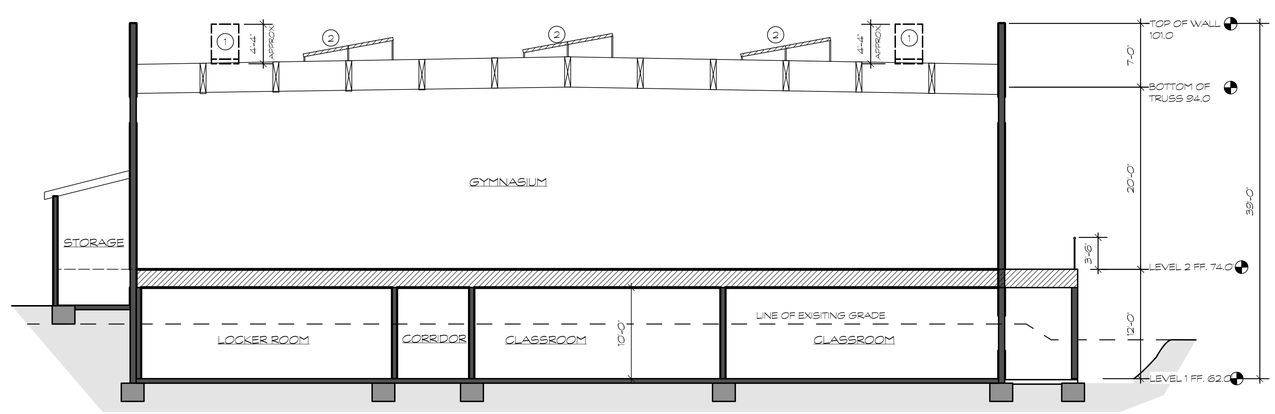

1 SECTION
SCALE 1/8"=1'

REVISIONS

	ISSUE 12-01-08

DESIGN INTERVENTION, INC.
1580 SOUTH COAST HWY, SUITE 11
LAGUNA BEACH, CA 92651
PH (949) 376-5357 FAX (949) 376-5356
DESIGNINTER.COM

ALISO VIEJO CHRISTIAN SCHOOL
1 ORION
ALISO VIEJO, CA 92680

DESCRIPTION
SECTIONS

OWNERSHIP AND USE OF DOCUMENTS
All drawings, specifications and copies thereof furnished by Design Intervention are and shall remain the property of Design Intervention and are not to be used in any fashion or manner without Design Intervention's prior written consent or other reserved rights.

DRAWING NO. A-5.0

PROJECT NO. 2628.00

SCALE 1/8"=1'

SHEET OF