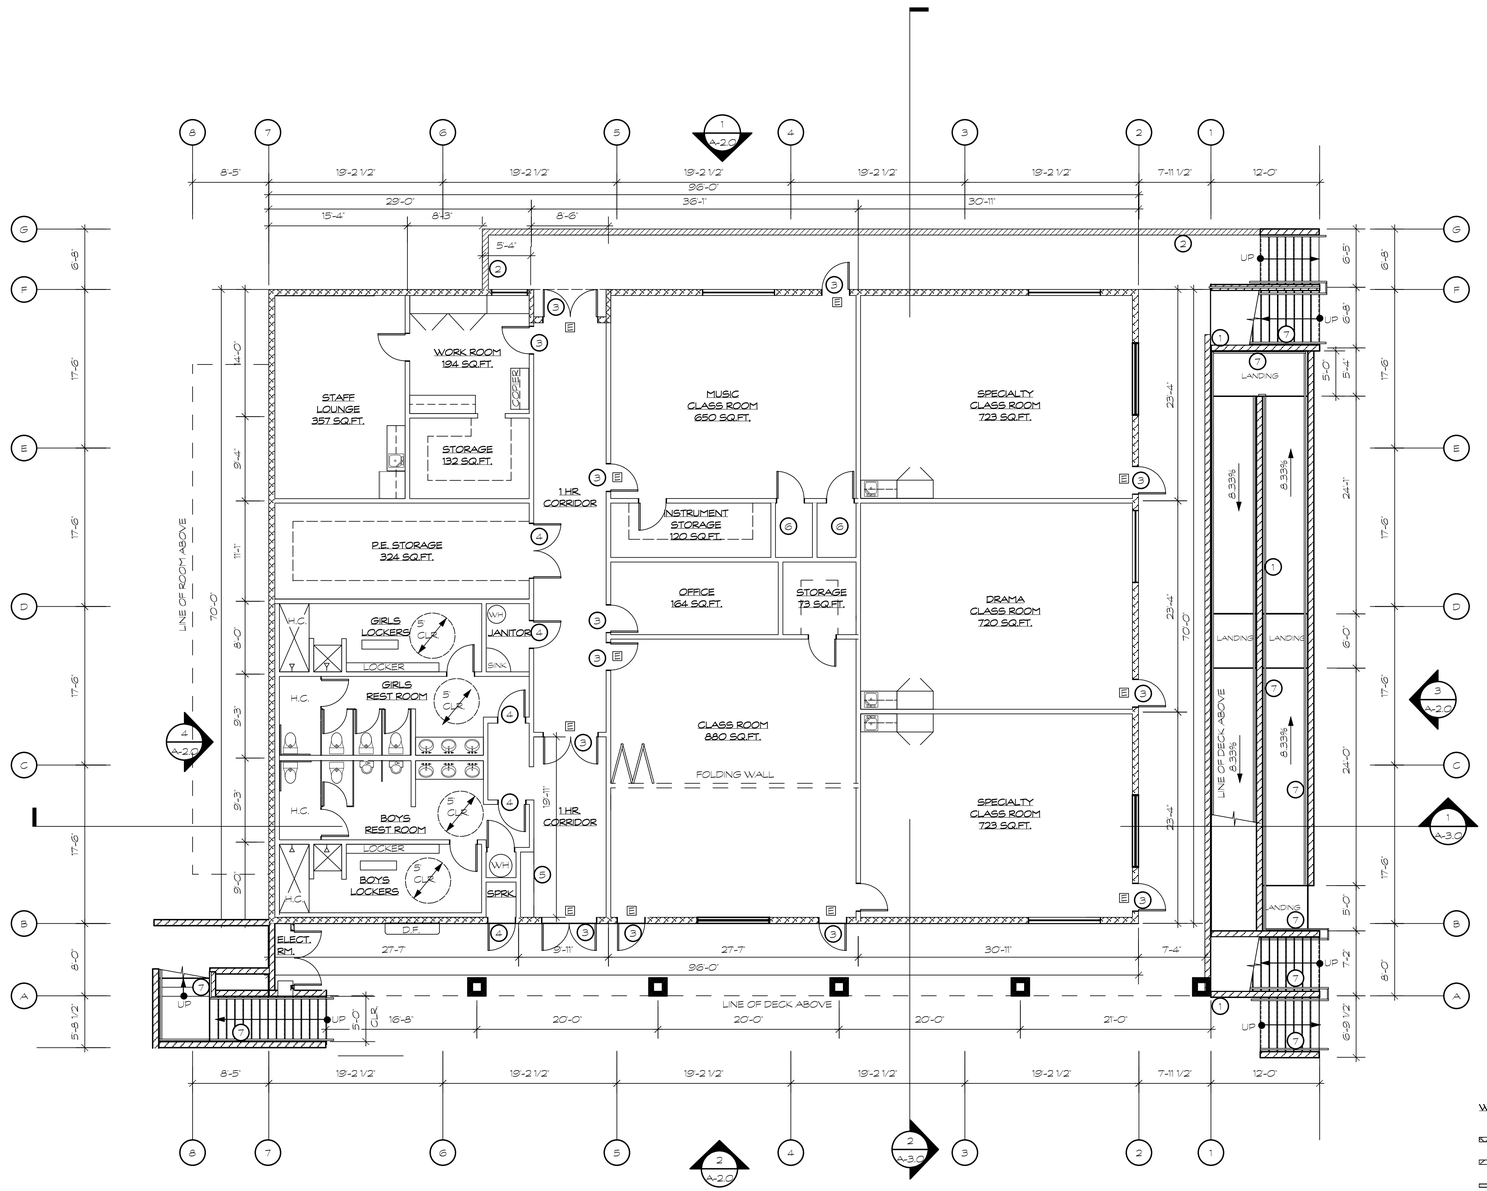

NOTES:

1. (N) CONCRETE RAMP W/ SPLIT FACE CONC. BLOCK WALLS
2. (N) CONCRETE RETAINING WALL APPROX. 7'-0" TALL WITH 1'-0" V GUTTER
3. (N) S.C. DOOR W/ 9"X18" VISION LIGHT @48"
4. (N) S.C DOOR W/ CLOSURE
5. (N) DISPLAY CABINET
6. (N) PRACTICE ROOM W/ SOUND SOAK PANELS
7. (N) 36" TALL HAND RAIL 1-1/2" Ø TO MATCH EXISTING

WALL LEGEND

- 8" CONCRETE TILT-UP WALL
- MASONRY WALL
- 3-5/8" METAL STUD WALL
- 2X4 STUD WALL

1 PROPOSED GROUND LEVEL FLOOR PLAN
Scale: 1/8" = 1'-0"
6717 SQ.FT.

N

CLASSROOM	3948.34 SQ.FT.
ACCESSORY	1597.08 SQ.FT.
STAFF/OFFICE	715.37 SQ.FT.
STORAGE	456.21 SQ.FT
TOTAL	6717.00 SQ.FT.

SQ.FT. SUMMARY

REVISIONS
ISSUE 12-01-08

DESIGN INTERVENTION, Inc.
1590 SOUTH COAST HWY., SUITE 11
LAGUNA BEACH, CA 92651
PH (949) 376-5357 FAX (949) 376-5358
DESIGNINTER.COM

ALISO VIEJO CHRISTIAN SCHOOL
1 ORION
ALISO VIEJO, CA 92680

LOWER LEVEL
FLOOR PLAN

DESCRIPTION

OWNERSHIP AND USE OF DOCUMENTS
All drawings, specifications and copies thereof furnished by Design Intervention are and shall remain its property. The project is not to be construed as publication in derogation of Design Intervention common law copyright or other reserved rights.

DRAWING NO.
A-1.0

PROJECT NO.
2628.00

SCALE 1/8"=1'

SHEET OF