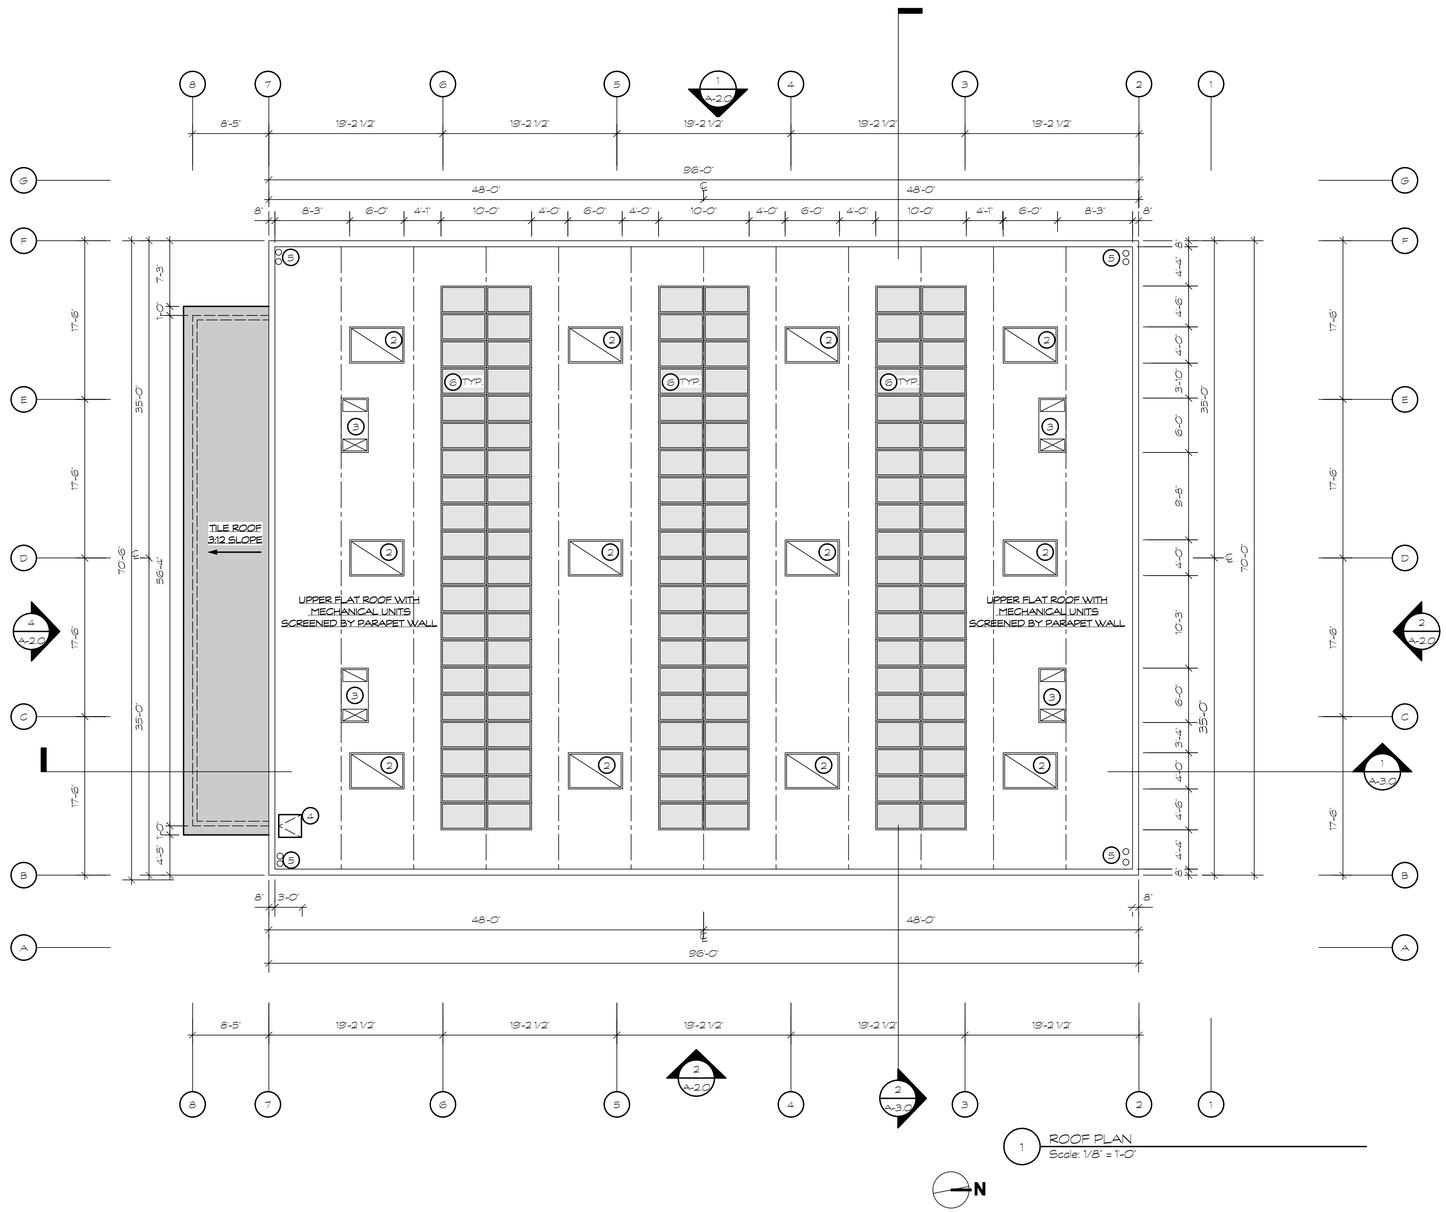

1 ROOF PLAN
Scale: 1/8" = 1'-0"

ROOF NOTES:

1. ALL ROOF TOP MECHANICAL EQUIPMENT TO BE PAINTED TO MATCH THE ROOF.
2. (N) 4'-0"X6'-0" SKYLIGHT
3. (N) FAU UNIT
4. (N) 30"X30" ROOF ACCESS
5. (N) ROOF DRAIN & OVERFLOW DRAIN
6. (N) 3'-0"X5'-0" SOLAR PANEL FLAT

REVISIONS

ISSUE	12-01-08

DESIGN INTERVENTION, Inc.
1590 SOUTH COAST HWY, SUITE 11
LAGUNA BEACH, CA 92651
PH (949) 376-5357 FAX (949) 376-5358
DESIGNINTER.COM

ALISO VIEJO CHRISTIAN SCHOOL
1 ORION
ALISO VIEJO, CA 92680

DESCRIPTION
ROOF PLAN

OWNERSHIP AND USE OF DOCUMENTS
All drawings, specifications and copies thereof furnished by Design Intervention are and shall remain its property. The project is not to be construed as publication in derogation of Design Intervention common law copyright or other reserved rights.

DRAWING NO. A-3.0

PROJECT NO. 2628.00

SCALE 1/8"=1'

SHEET OF