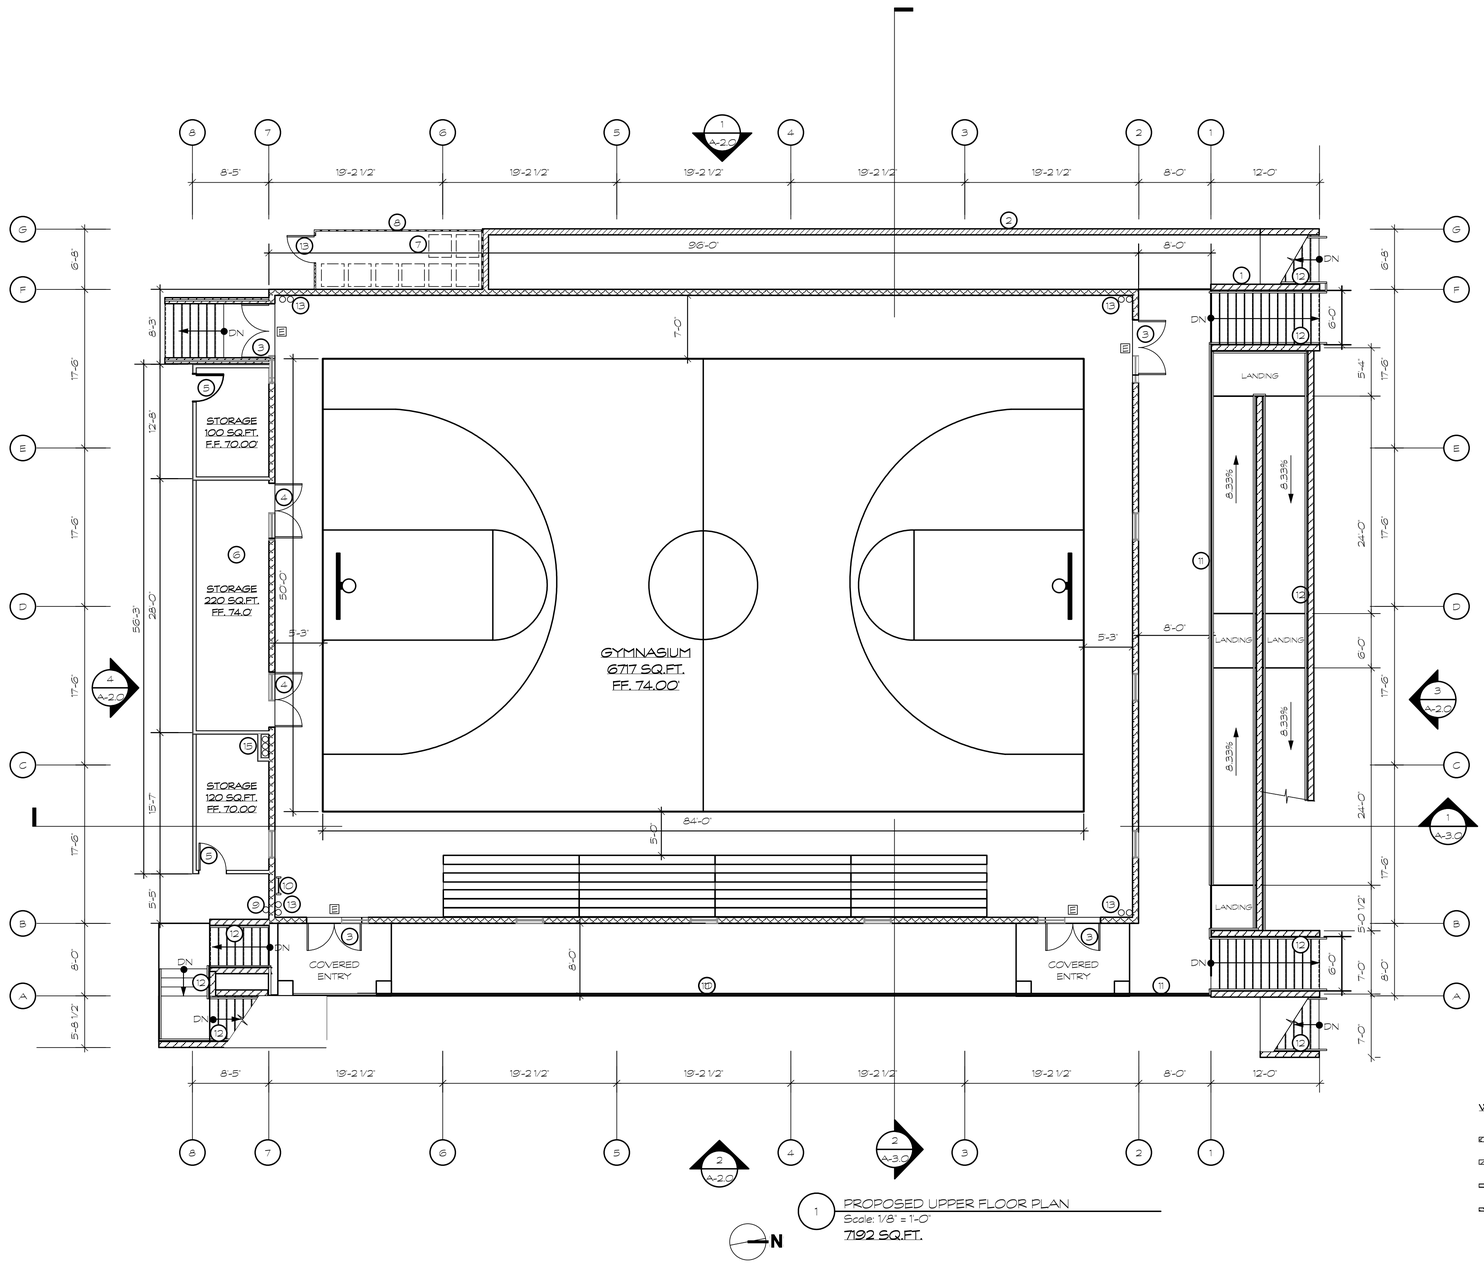

1 PROPOSED UPPER FLOOR PLAN
Scale: 1/8" = 1'-0"
7192 SQ.FT.

N

NOTES:

1. (N) CONCRETE RAMP W/ SPLIT FACE CONC. BLOCK WALLS
2. (N) CONCRETE RETAINING WALL APPROX. 7'-0" TALL WITH 1'-0" V GUTTER.
3. (N) HOLLOW MTL DOOR W/ 9"X18" VISION LIGHT @48" A.F.F. W/ CLOSURE.
4. (N) S.C DOOR
5. HOLLOW METAL DOOR AND FRAME
6. 2X WOOD FRAME FLOOR ELEVATE TO MATCH GYM LEVEL
7. (N) AC COMPRESSORS FOR LOWER FLOOR UNIT
8. (N) 6' CHAIN LINK FENCE W/ GATE
9. (N) SPRINKLER RISER
10. (N) ROOF ACCESS STAIRS
11. (N) 42" GUARDRAIL TO MATCH EXISTING
12. (N) 36" HANDRAIL TO MATCH EXISTING
13. (N) ROOF DRAIN AND OVERFLOW
14. TELESCOPING BLEACHERS 1-6" PER PERSON APPROX. 160 ADJUSTABLE SEATS.
15. BATHROOM VENT W/ WATER HEATER VENT

WALL LEGEND

- 8" CONCRETE TILT-UP WALL
- MASONRY WALL
- 3-5/8" METAL STUD WALL
- 2X4 STUD WALL

GYM	6717.10 SQ.FT.
STORAGE	474.15 SQ.FT
TOTAL	7192.35 SQ.FT.

SQ.FT. SUMMARY

REVISIONS

ISSUE 12-01-08

DESIGN INTERVENTION, Inc.
1590 SOUTH COAST HWY., SUITE 11
LAGUNA BEACH, CA 92651
PH (949) 376-5357 FAX (949) 376-5358
DESIGNINTER.COM

ALISO VIEJO CHRISTIAN SCHOOL
1 ORION
ALISO VIEJO, CA 92680

UPPER LEVEL
FLOOR PLAN

DESCRIPTION

OWNERSHIP AND USE OF DOCUMENTS
All drawings, specifications and copies thereof furnished by Design Intervention are and shall remain its property. The project is not to be construed as publication in derogation of Design Intervention common law copyright or other reserved rights.

DRAWING NO.
A-2.0

PROJECT NO.
2628.00

SCALE 1/8"=1

SHEET OF